THIS DRAWING IS UNPUBLISHED. RELEASED FOR PUBLICATION 2012
© COPYRIGHT 2012 BY TE CONNECTIVITY ALL RIGHTS RESERVED.

LOC	DIST
AP	-

Pro|ENGINEER WILDFIRE 4.0
DO NOT REVISE EXCEPT BY CAD

REVISIONS

P	LTR	DESCRIPTION	DATE	DWN	APVD
	C4	REVISED BY ECO 16-003725	23JUN2016	HC	WLS
	C5	REV. BY ECO 17-010545	18JUL2017	HC	WLS
	C6	REVISED PER ECR-20-009164	14AUG2020	MK	DH
	C7	REVISED PER ECR-24-228741	13NOV2025	AG	RE

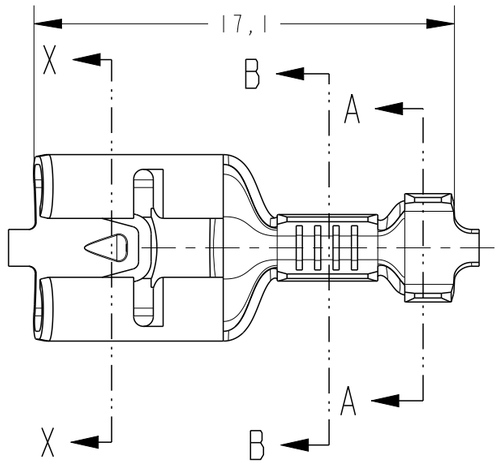

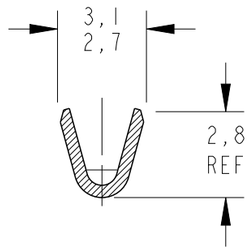

SECTION B-B
SCALE 5:1

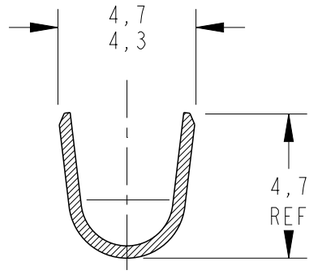

SECTION A-A
SCALE 5:1

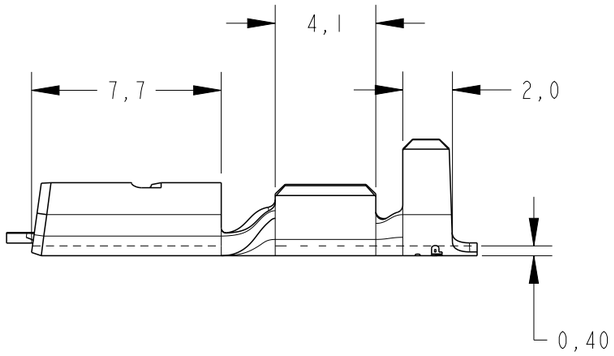

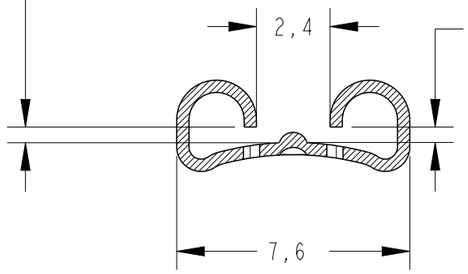

SECTION X-X
SCALE 5:1

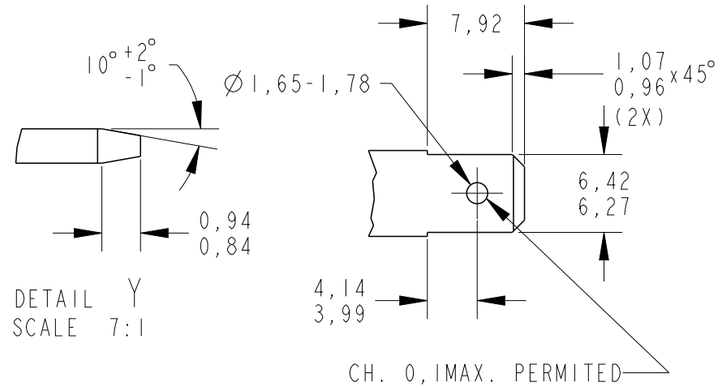

DETAIL Y
SCALE 7:1

SEE DETAIL Y

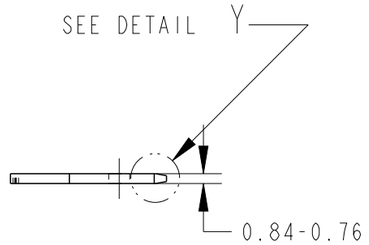

TEST TAB
BR-6-058-1
MATERIAL: AÇO RÁPIDO

OBSOLETE	~~0.84-0.76~~	~~ESTANHADO / TIN PLATED~~	~~LATÃO / BRASS~~	~~444334 -4~~
	0.84-0.76	—	LATÃO / BRASS	444334 -3
	0.84-0.76	ESTANHADO / TIN PLATED	LATÃO / BRASS	444334 -2
	0.84-0.76	—	LATÃO / BRASS	444334 -1
INS.RANGE: Ø2,3-3,3mm; WIRE RANGE: 0,3-0,8mm²	MATING TAB THK.	FINISH	MATERIAL	PART NUMBER

PART NUMBER	1° INSERÇÃO MÁX.(N)	1° EXTRAÇÃO MIN.(N)	10° EXTRAÇÃO MIN.(N)
444334 -1	40	50	20
444334 -2	40	50	20
444334 -3	40	70	20
444334 -4	40	70	20

THIS DRAWING IS A CONTROLLED DOCUMENT.

DIMENSIONS: mm

TOLERANCES UNLESS OTHERWISE SPECIFIED:
0 PLC ±-
1 PLC ±0,3
2 PLC ±-
3 PLC ±-
4 PLC ±-
ANGLES ±1°

MATERIAL SEE TABLE
FINISH SEE TABLE

DWN NCLAPRESA 12JUL2012
CHK JRGOLDSCHMIDT 12JUL2012
APVD DAOLIVEIRA 12JUL2012
PRODUCT SPEC 108-37034
APPLICATION SPEC -
WEIGHT -

TE Connectivity

NAME
-
TERMINAL FASTON 6,35 RECEPT
-

SIZE	CAGE CODE	DRAWING NO	RESTRICTED TO
A3	00779	C-444334	-

Customer Drawing
SCALE 4:1 SHEET 1 OF 1 REV C7

1470-19 (3/11)